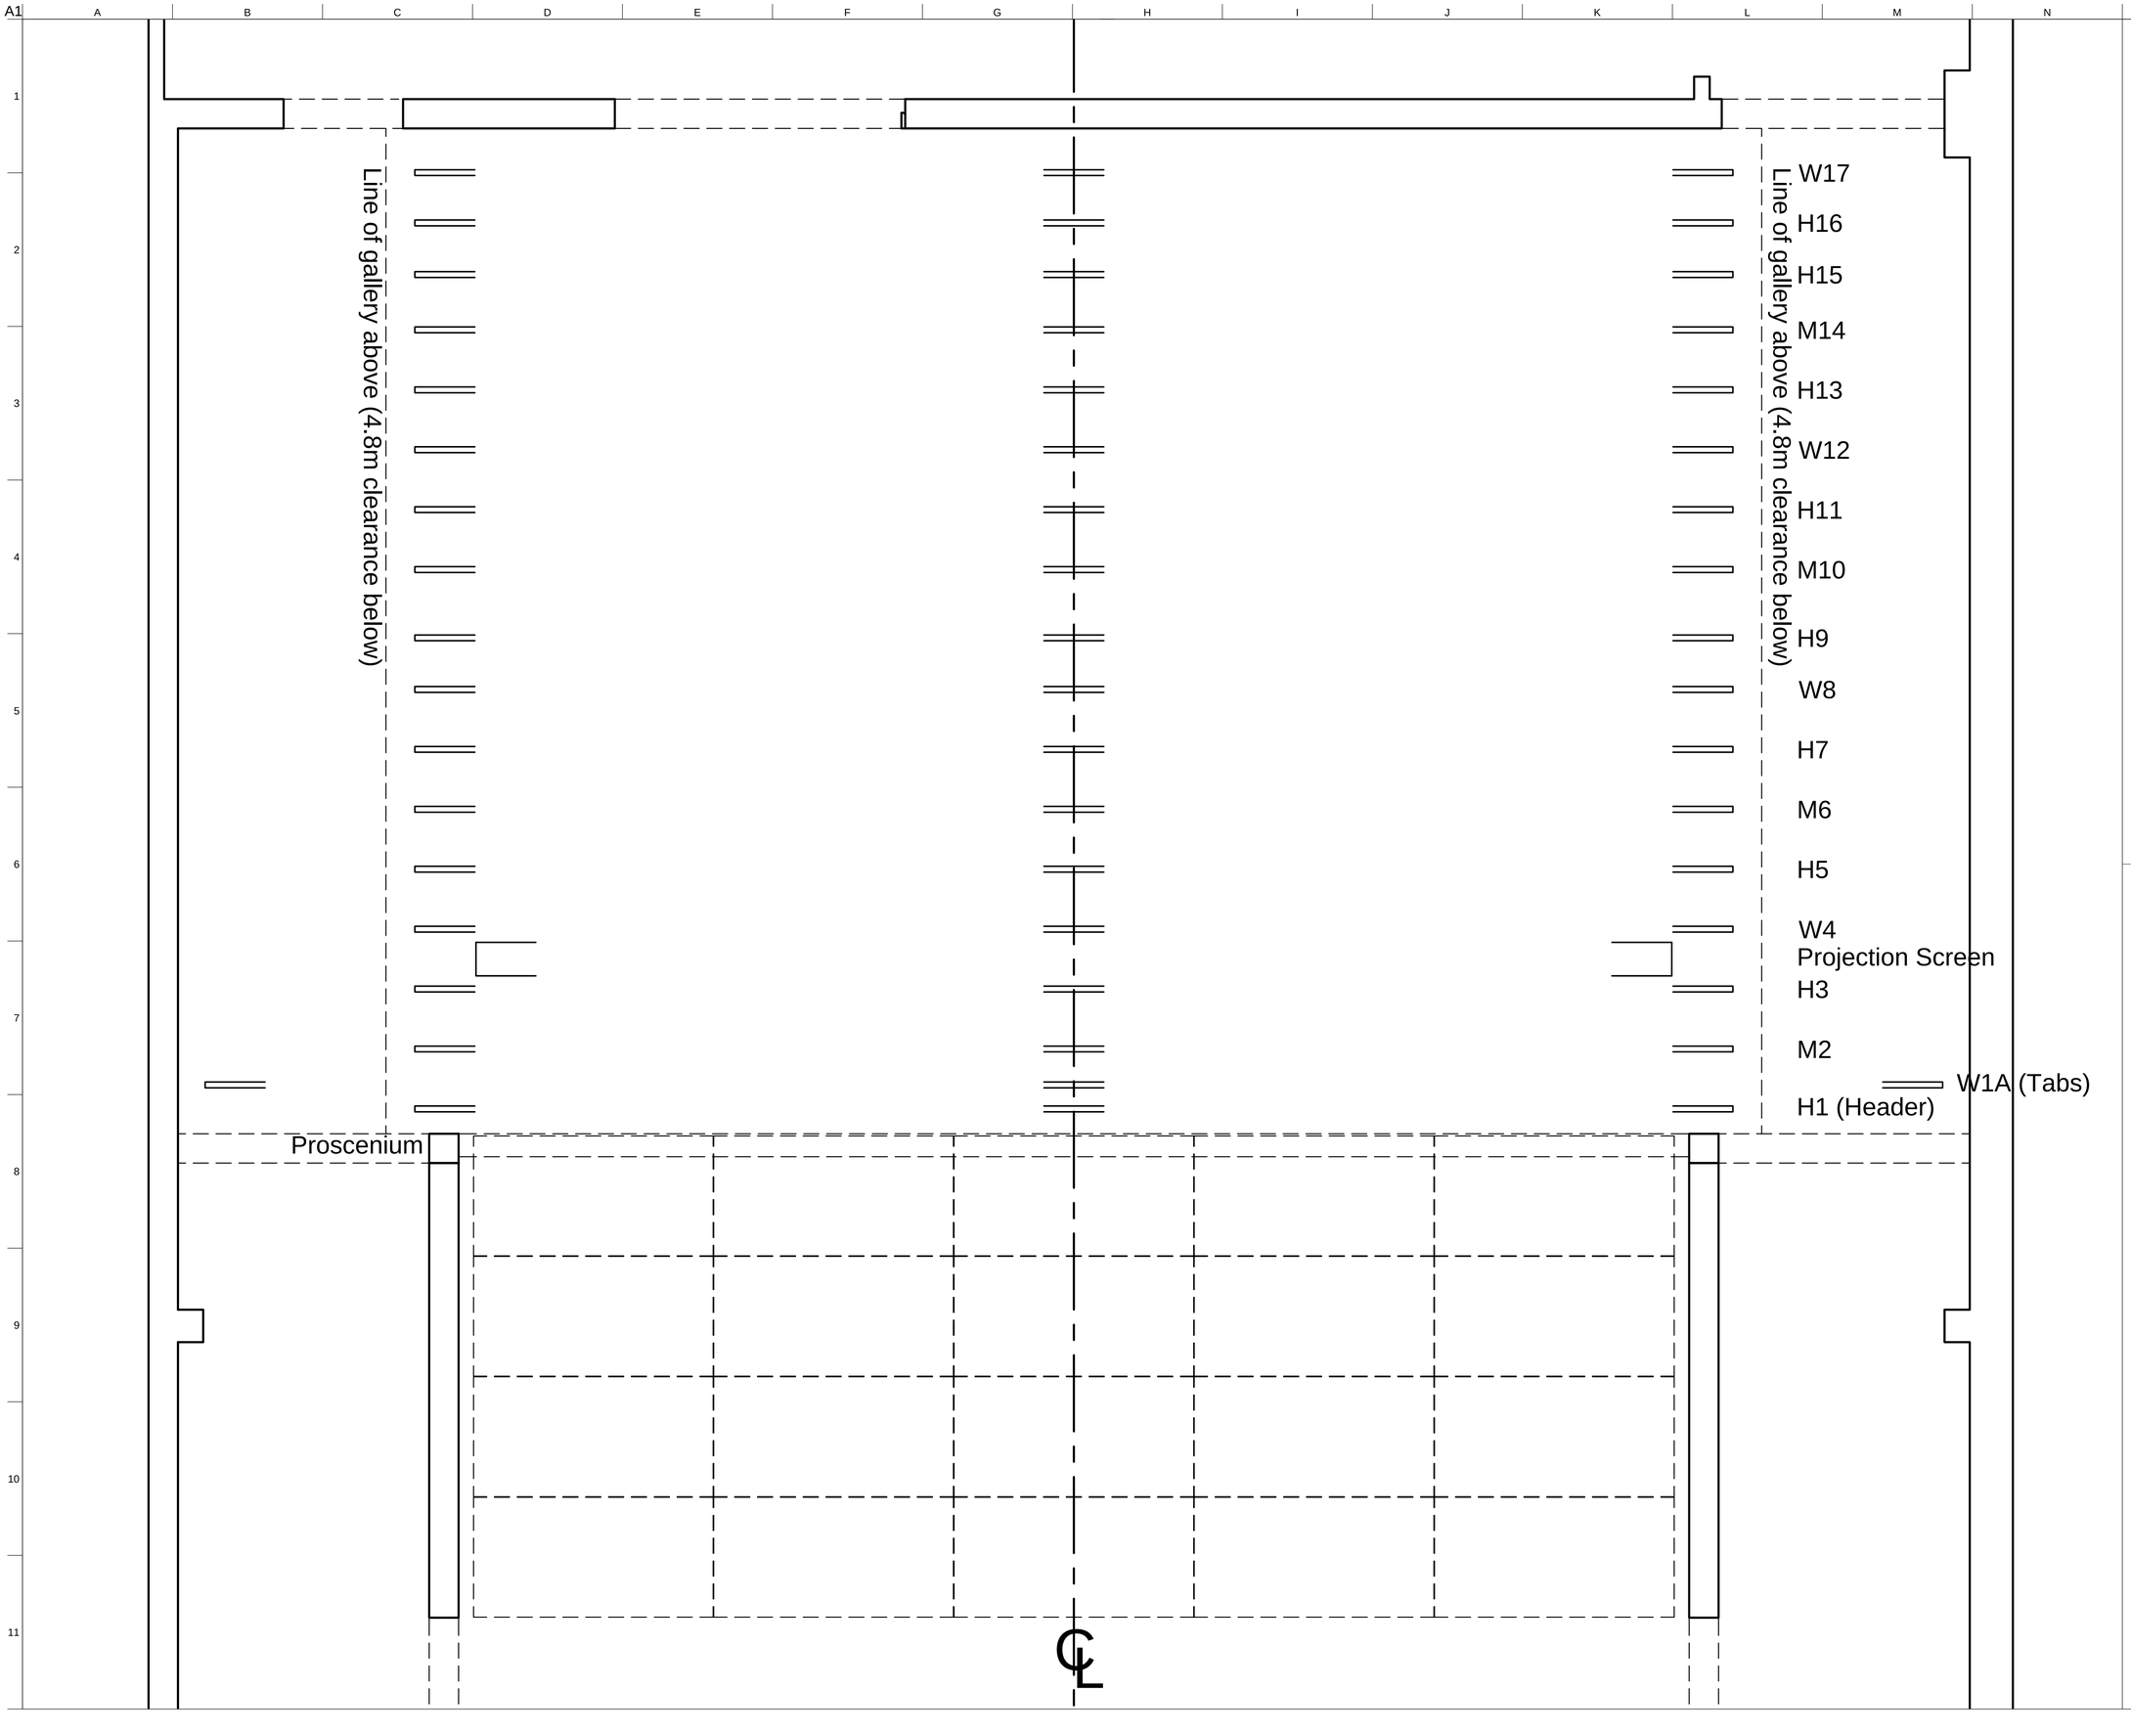

M - Motorised Hoist
400kg SWL - 50kg/m
In: 900mm above stage level
Out: 8,500mm above stage level

W - Hand Winch
250kg SWL - 40 kg/m
In: 900mm above stage level
Out: 8,900mm above stage level

H - Hemp set
100kg SWL - 10 kg/m
In: 900mm above stage level
Out: 8,700 above stage level

Proscenium
4,600mm above stage level
Header typically set at 4,200mm

The Berry Theatre

Wildern Lane
Hedge End
Hants SO30 4EJ

Theatre: 01489 799499
Tech Office: 023 8062 7803
theberrytechnical@eastleigh.gov.uk

Drawing Title
Stage Plan

Scale at A1	Drawn	Date
1:25	RJB	13 Mar '13